
Ocala SW 80th Avenue, LLC
PUD Conceptual Plan

GRAPHIC SCALE

200 0 100 200 400 800

(IN FEET)
1 inch = 200 ft.

NORTH

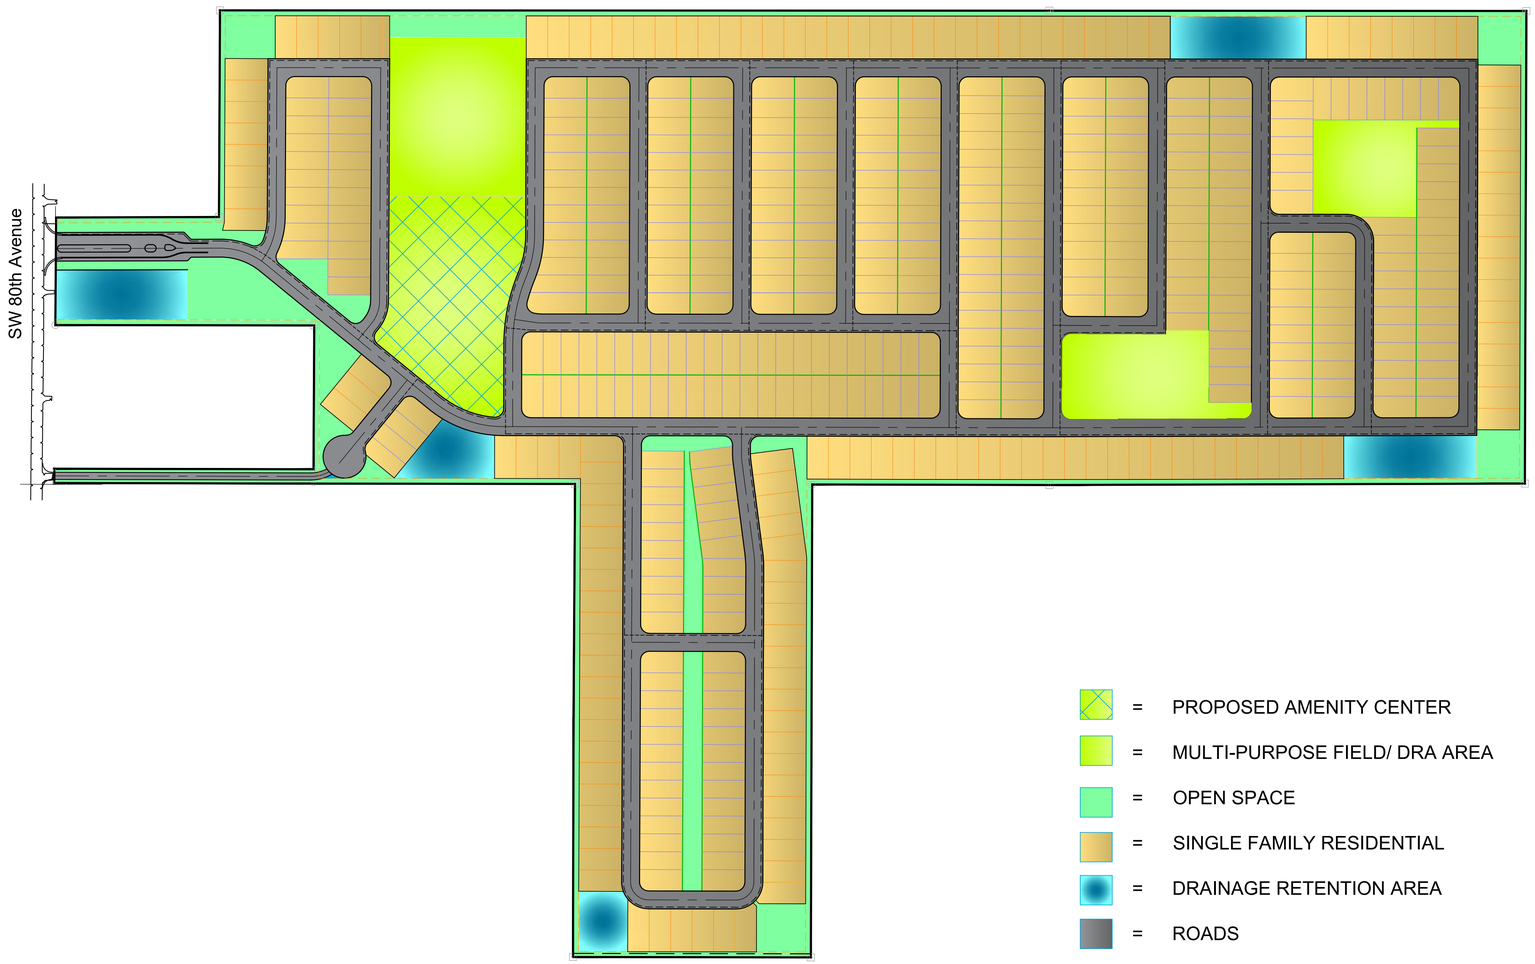

= PROPOSED AMENITY CENTER


= MULTI-PURPOSE FIELD/ DRA AREA

= OPEN SPACE

= SINGLE FAMILY RESIDENTIAL

= DRAINAGE RETENTION AREA

= ROADS

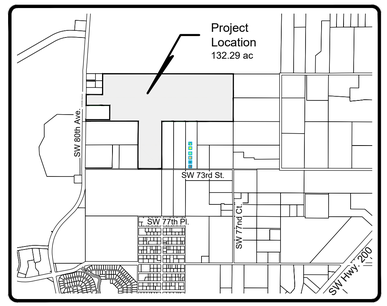

LOCATION MAP

SCALE: 1" = 2000'
MARION COUNTY, FLORIDA
SECTION 7, TOWNSHIP 16 SOUTH, RANGE 21 EAST

Revisions:

Date: By:

Designed: MWR
Drawn: JWS
Checked: MWR

Scale: 1" = 200'
Project: 2021-56
Date: 5-23-22

File: Ocala SW 80th Ave – PUD Concept.dwg

MICHAEL W. RADCLIFFE ENGINEERING, INC.
2611 S.E. Lake Weir Avenue Ocala, FL 34471 (352) 629-5500 FAX (352) 629-1010
Certificate No. EB-0006198 • Michael W. Radcliffe P.E. #51170 • Christopher A. Dale P.E. #65568
www.radcliffeengineering.com

Copyright © 2022 Michael W. Radcliffe Engineering, Inc. All Rights Reserved

Project Name: Ocala SW 80th Avenue, LLC - 132 Ac - Marion Co. Fl.

Sheet Name: PUD Conceptual Plan

Revisions to Plan Set

THIS DATE INDICATES THE LATEST DATE AT WHICH ANY PART OF THIS PLAN SET WAS REVISED

Date: 5-23-22

Sheet No.
1 of 2

X:\MWR Projects\2021 Projects\2021-56 Ocala SW 80th Ave, LLC\Design\CADD\Ocala SW 80th Ave - PUD Concept.dwg 6/14/2022 1:19 PM