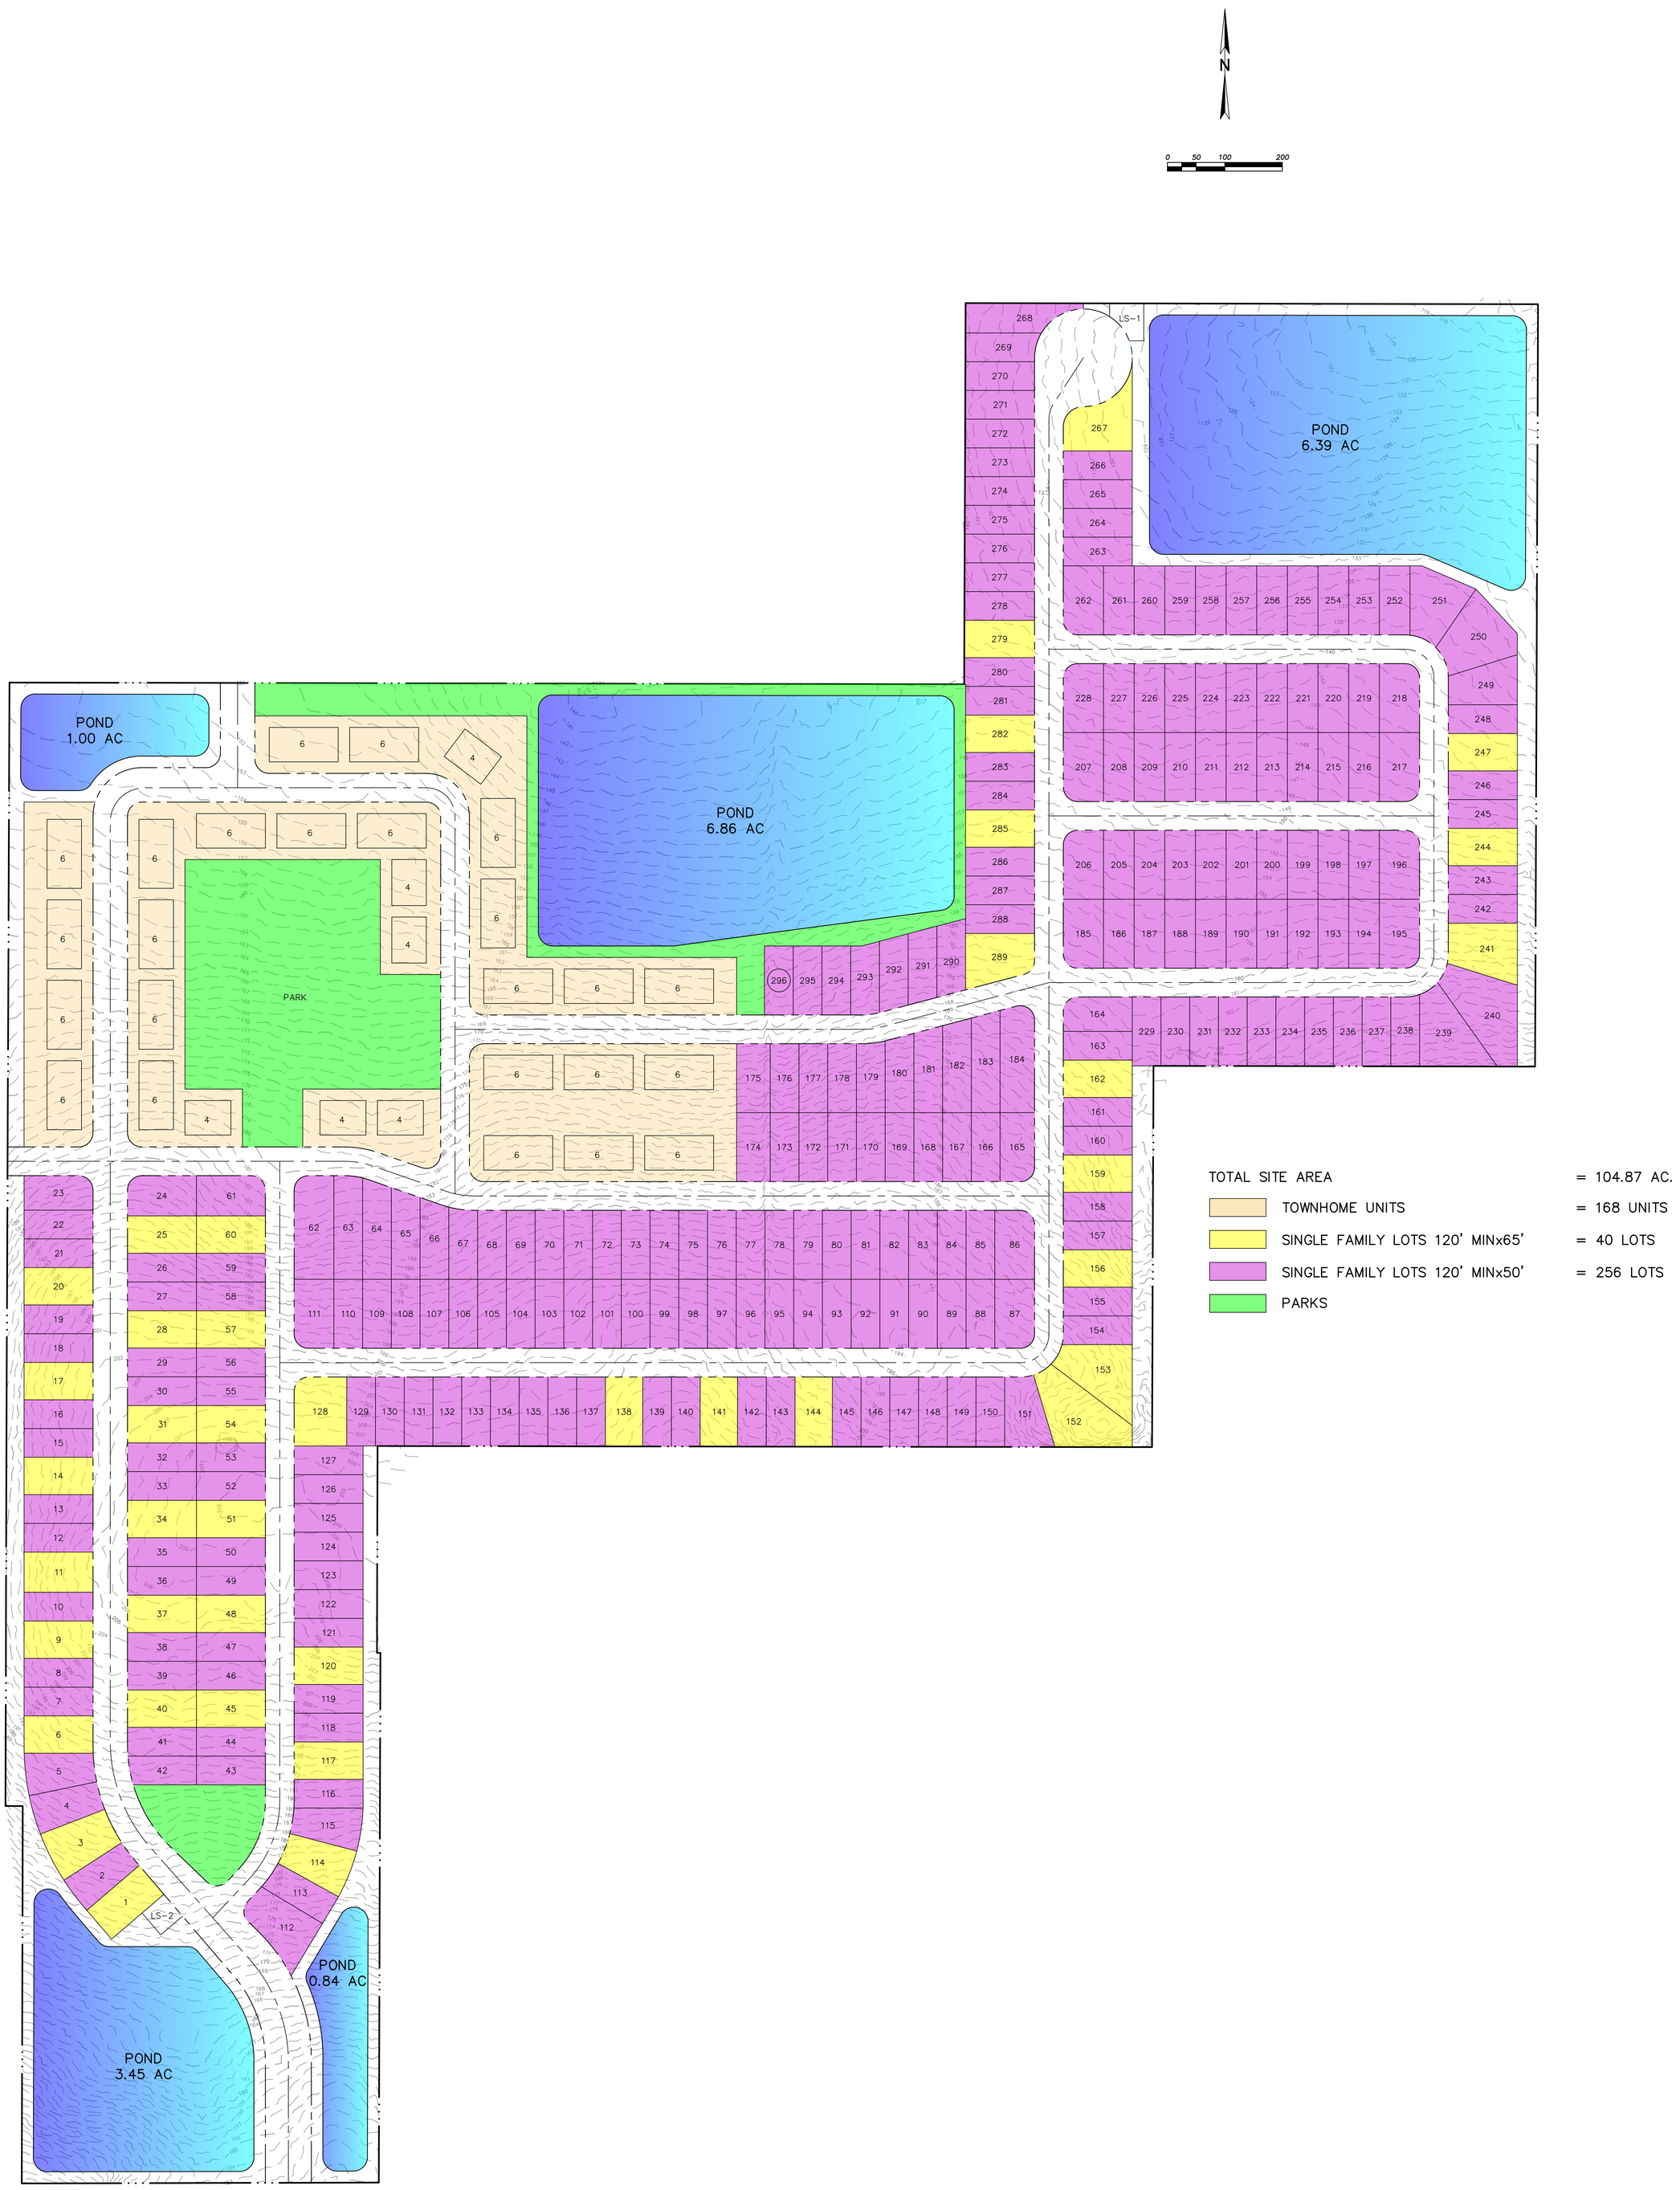

TOTAL SITE AREA = 104.87 AC.

TOWNHOME UNITS = 168 UNITS

SINGLE FAMILY LOTS 120' MINx65' = 40 LOTS

SINGLE FAMILY LOTS 120' MINx50' = 256 LOTS

PARKS

PREPARED FOR

NEW STRATEGY HOLDINGS, LLC
4912 TURNBURY WOOD DRIVE
TAMPA, FL 33647
PHONE: (813) 817-6020

PROJECT NAME

URADCO PROPERTY

SHEET NAME

CONCEPTUAL PLAN

Florida Land Design & Permitting
3030 STARKEY BOULEVARD
TRINITY, FLORIDA 34655
PHONE: (727) 478-2421
www.fldandp.com
E-mail: info@fldandp.com
Engineer # - CA No. 33088
Survey # - LB8342

NO	DATE	REVISIONS

PROJECT ID	1053
PROJECT NO	2020-1053
DESIGNED	PES
CHECKED	PES
DRAWN	AVS
QC	
DATE	AUGUST 12, 2021
SHEET	1 OF 1

Aug 12, 2021 @ 10:49am P:\1053\ProData\Concepts\1053_URADCO-CSITE.dwg -- asyrsko

© Copyright 2021 Florida Land Design & Permitting Inc. Drawings, Concepts, Design may not be used without written permission.